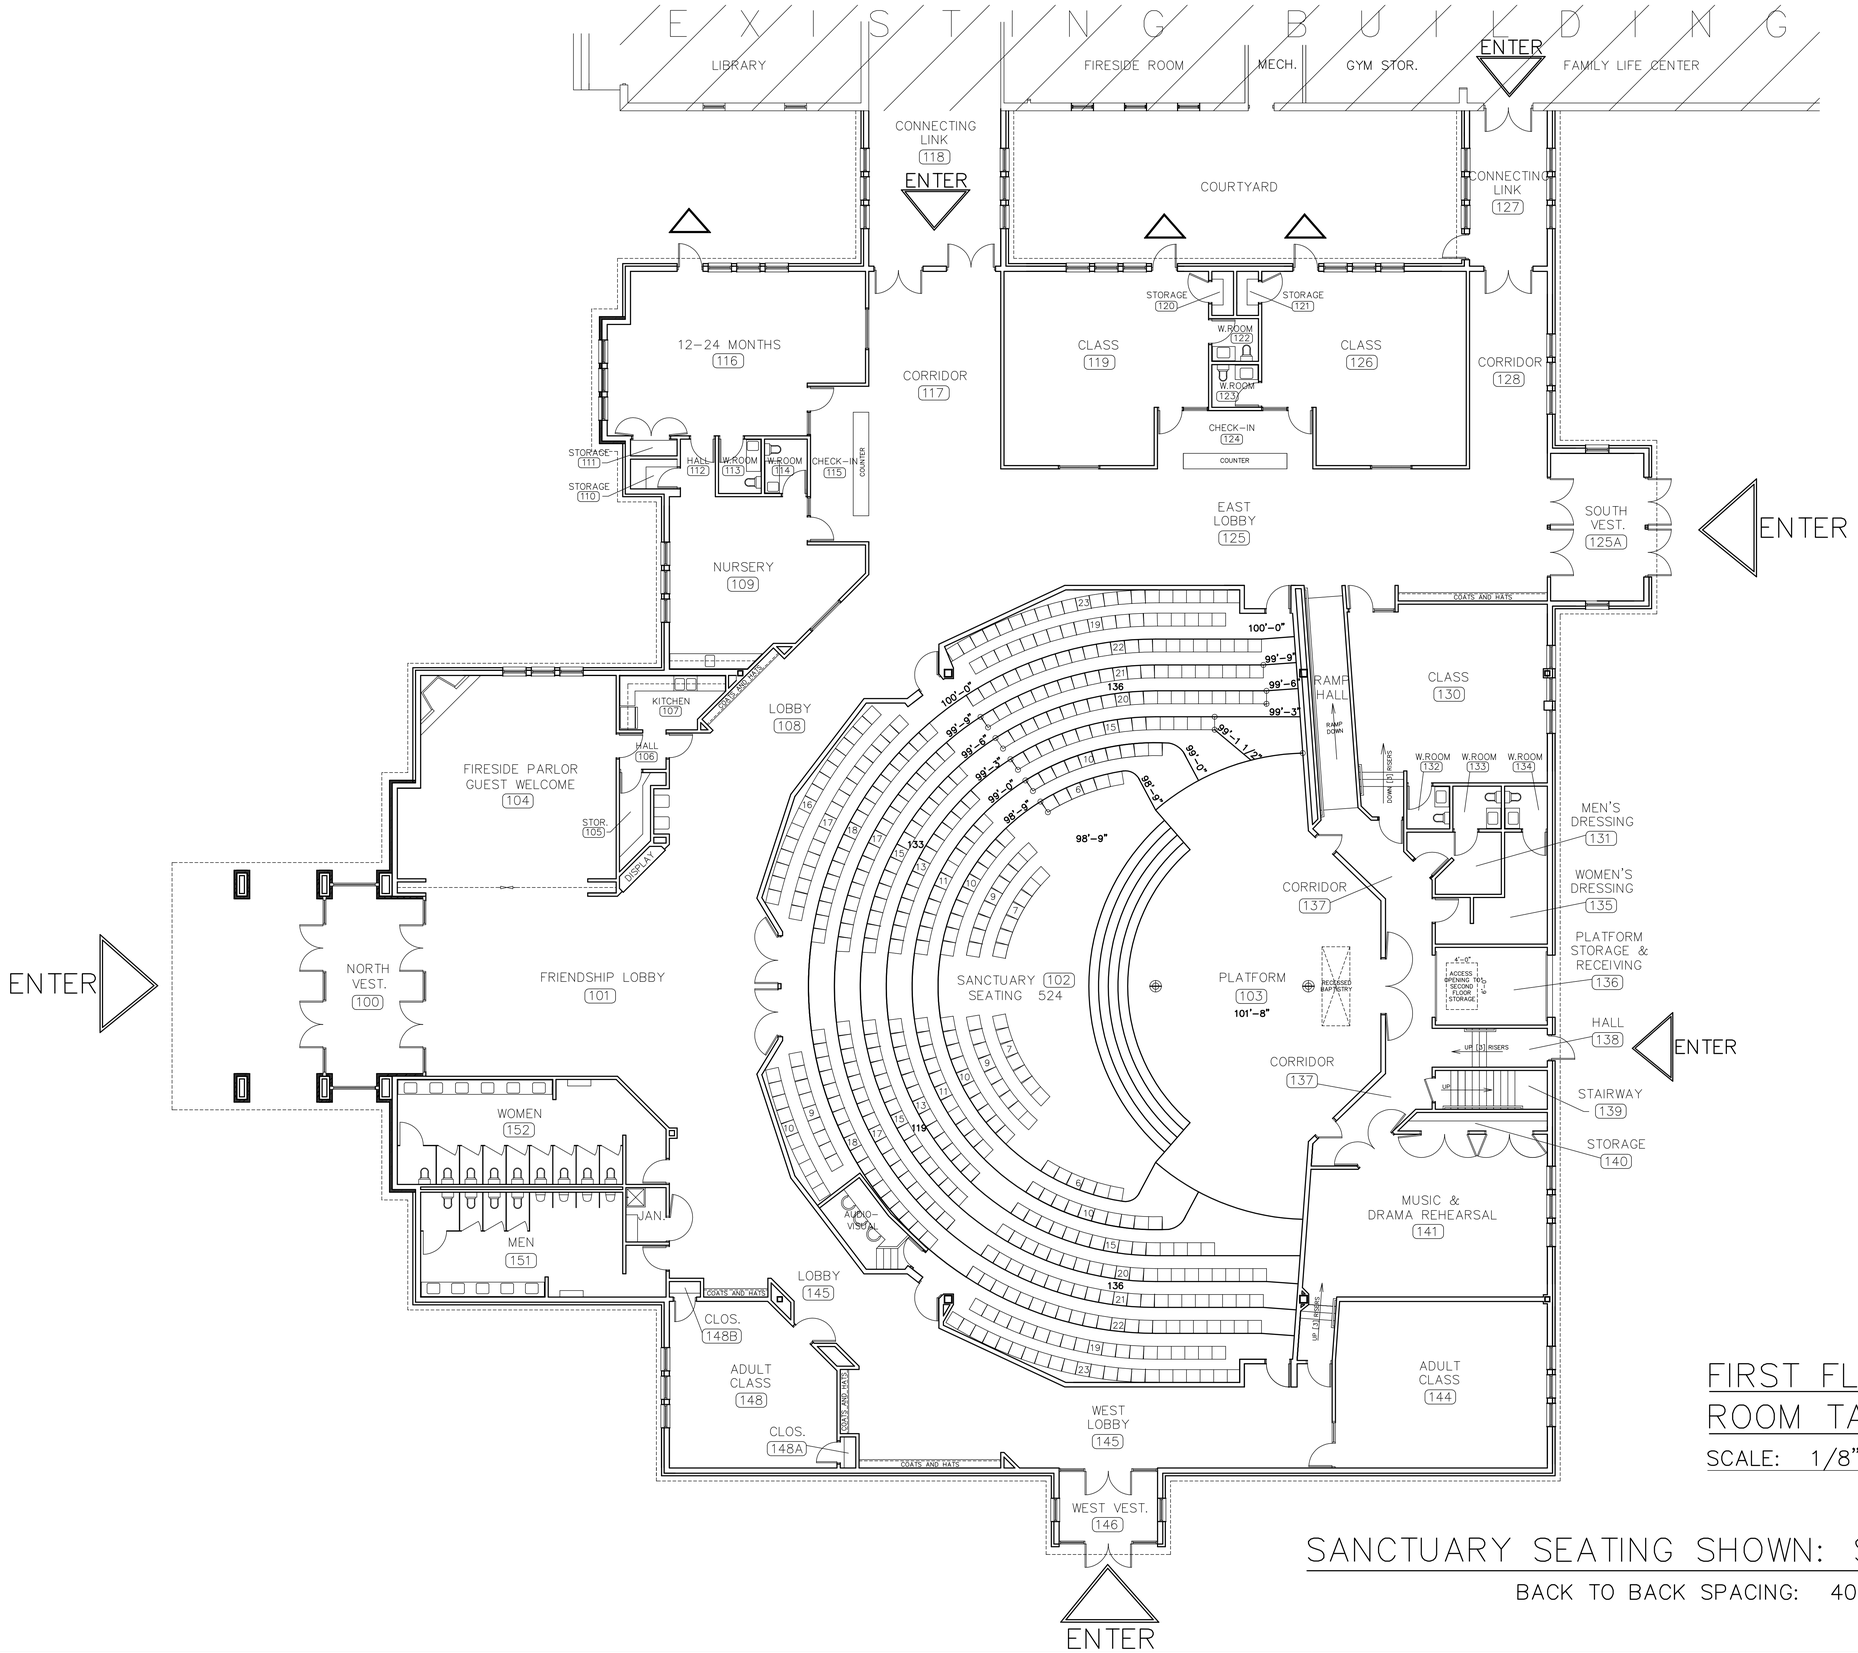

FIRST FLOOR PLAN
ROOM TAGS

SCALE: 1/8" = 1'-0"

SANCTUARY SEATING SHOWN: STACKABLE CHAIRS

BACK TO BACK SPACING: 40 INCHES

EVANGELICAL FREE CHURCH OF CANTON – ADDITION

1300 EAST CHESTNUT STREET CANTON, ILLINOIS 61520

ARCHITECT: BRADLEY P. HOFFMAN N.C.A.R.B.
442 TRENT LANE – LOVES PARK, ILL. 61111
815-885-4628 FX: 815-886-4642
E-MAIL: bradley_hoffman_901@comcast.net

OCTOBER 20, 2008
DECEMBER 11, 2008
JANUARY 29, 2009
FEBRUARY 04, 2009

C.1